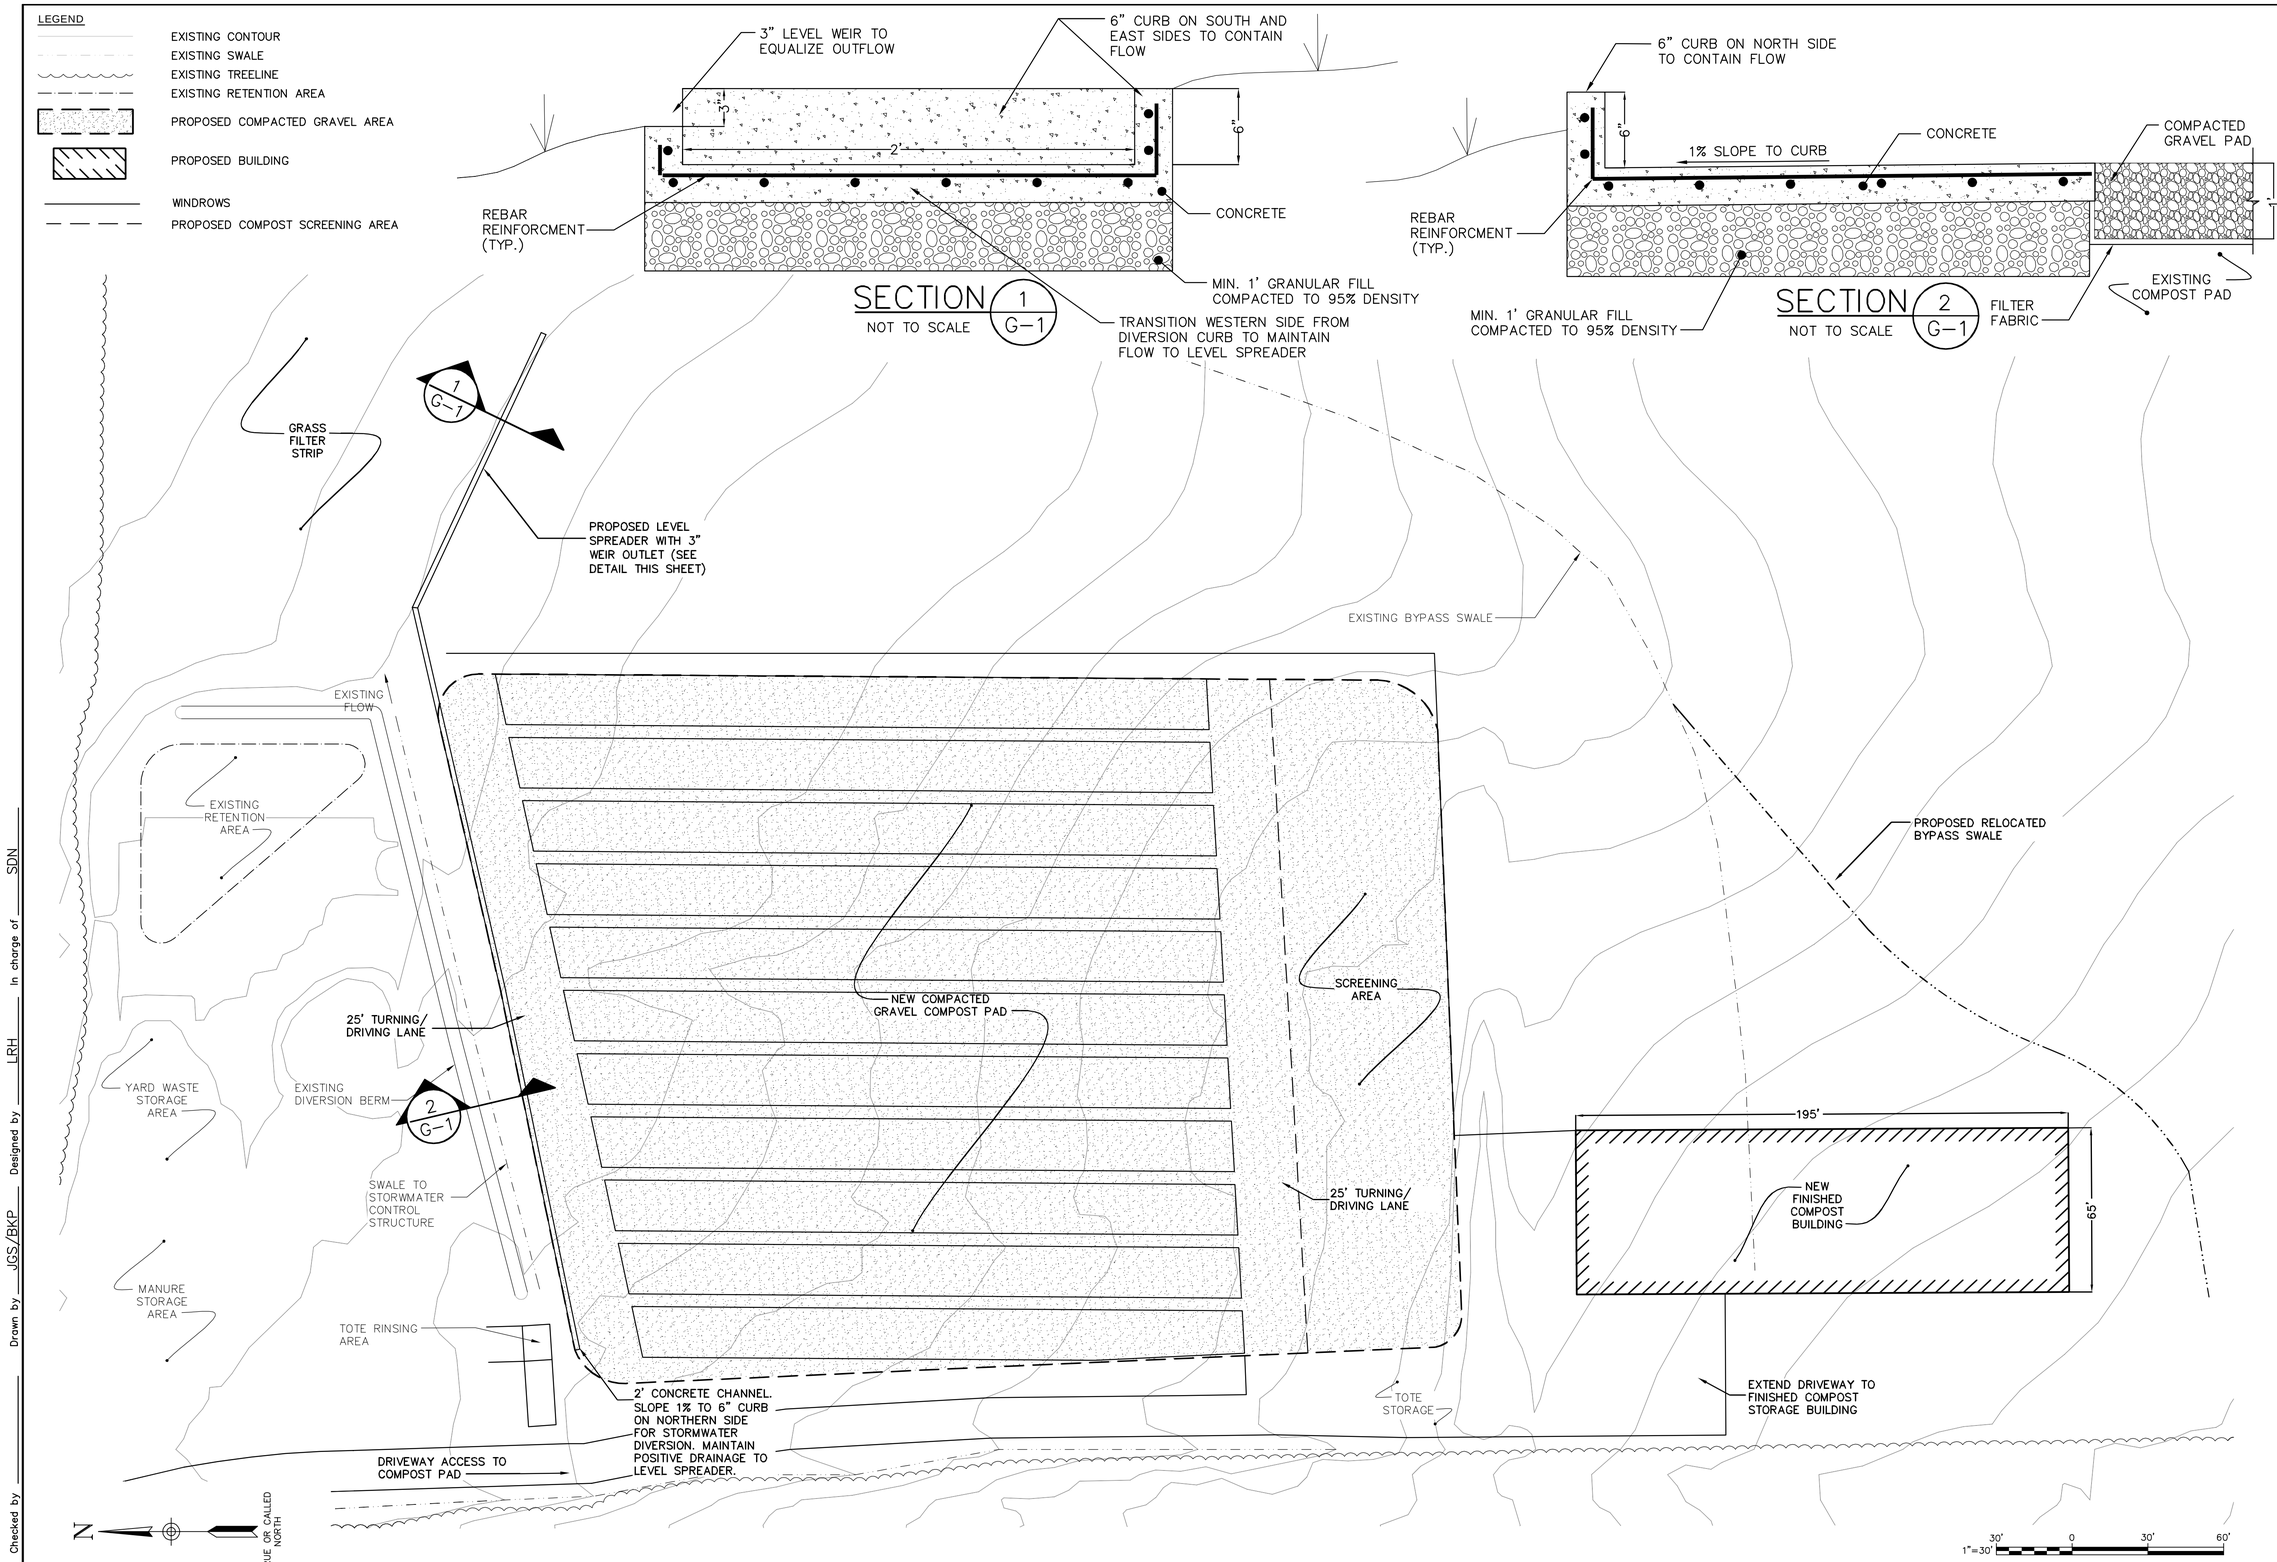

NO ALTERATION PERMITTED HEREON EXCEPT AS PROVIDED UNDER SECTION 7209 SUBDIVISION 2 OF THE NEW YORK STATE EDUCATION LAW.

COMPLETED CONSTRUCTION

Significant Construction Changes Are Shown

By _____ Date _____

Ck'd _____ Date _____

REVISIONS

CAYUGA COMPOST

CAYUGA COMPOST PERMIT MODIFICATION

SITE PLAN

TOWN OF ULYSSES

TOMPKINS COUNTY, NEW YORK

Barton & Loguidice, P.C.

Date
NOVEMBER, 2013

Scale
1" = 30'

Figure Number
B

File Number
1554.001

Checked by _____ Drawn by JGS/BKP Designed by LRH In charge of SDN

Plotted: Apr 08, 2014 - 3:50PM SYR By: bjp
I:\Shared\1500\1554001\1554001_SITE PLAN.dwg