HANSHAW ROAD RECONSTRUCTION

PIN 3753.25

TOMPKINS COUNTY, NEW YORK
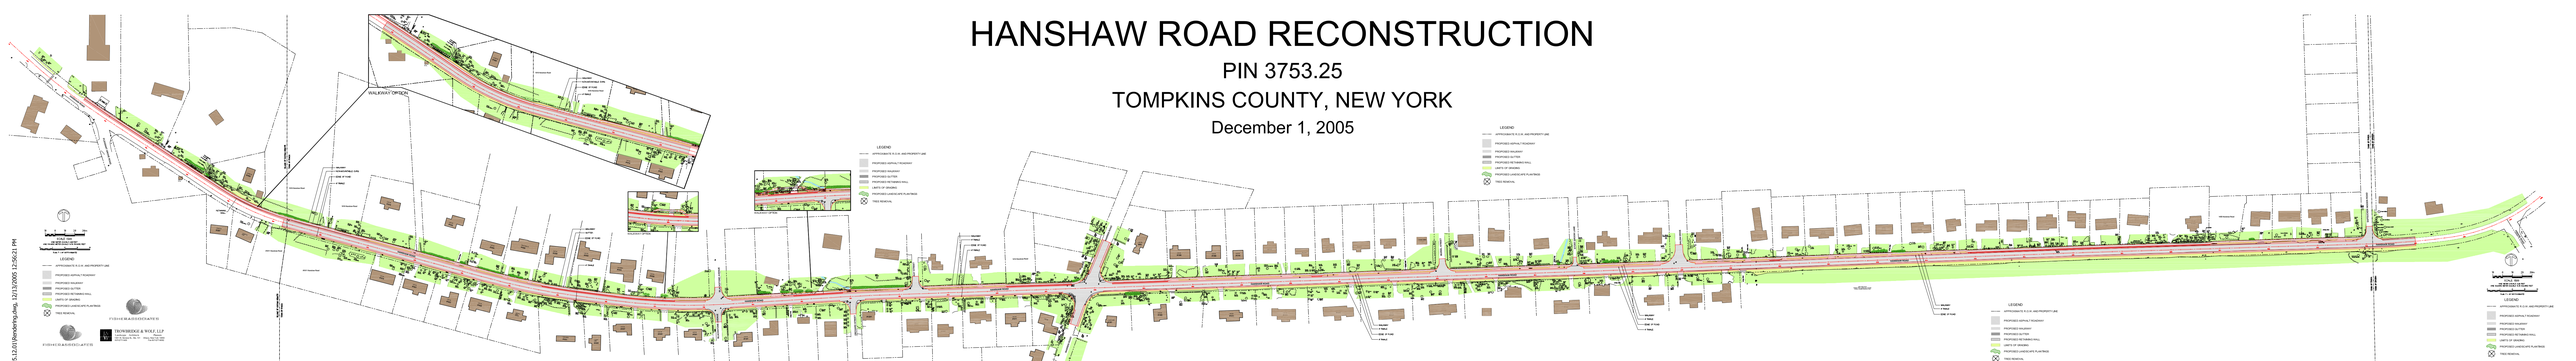
December 1, 2005